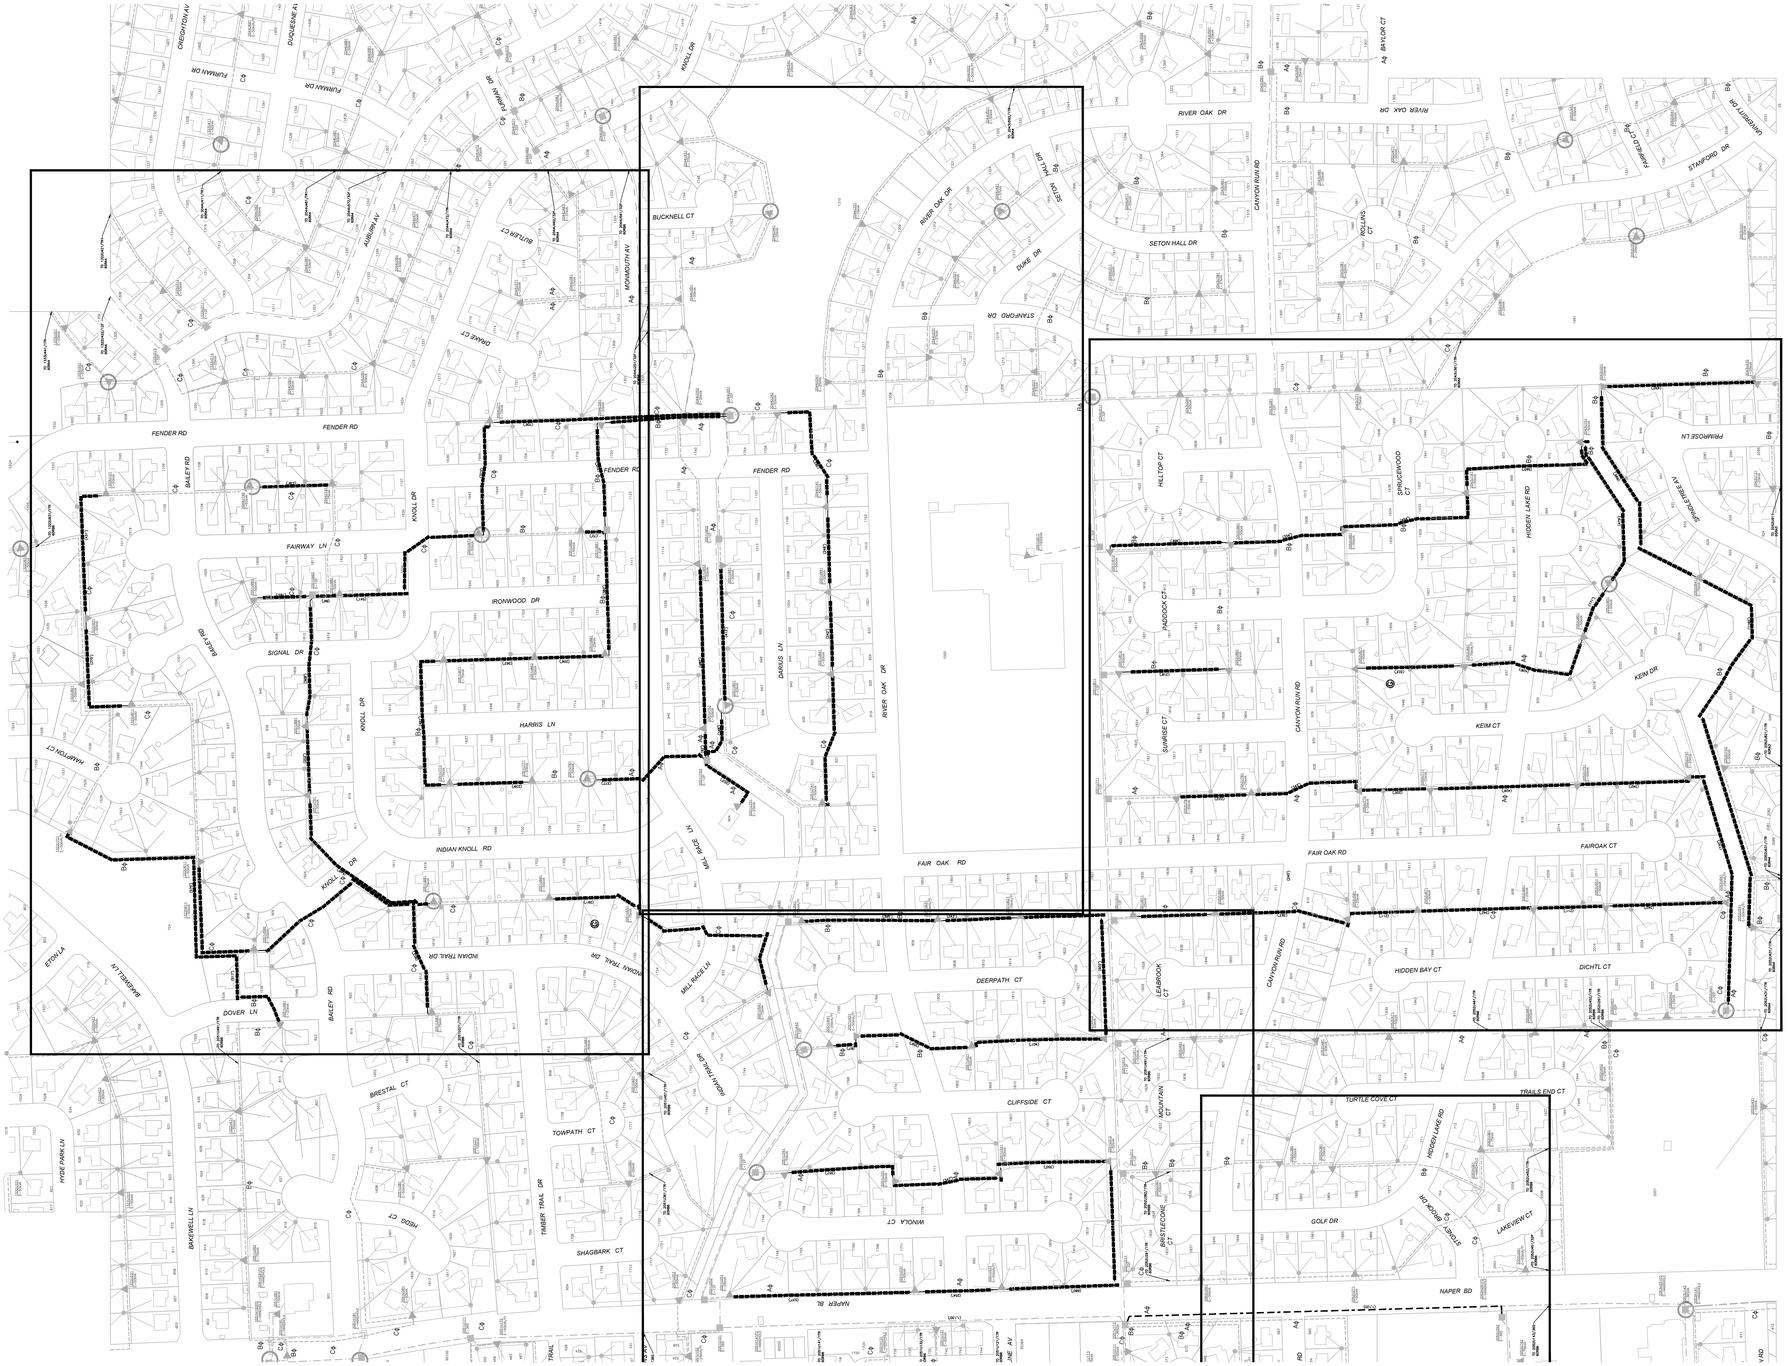

PROJECT TITLE

BAILEY RD & NAPER BLVD SUBDIVISION

PROJECT DESCRIPTION

CABLE INJECTION TO MAINTENANCE HIGH VOLUME CABLE FAULTS AT BAILEY RD & NAPER BLVD SUBDIVISON. APPROX 26,00' OF CABLE TO INJECT

ENGINEER	DRAFTING DATE	MAP #	SCALE
MTV	6-28-16	1322,2051,2044	NTS
GIS DESIGN BY: DL	DRAFTED BY	REVISIONS DATE	AT&T JOINT AGREEMENT #
			PROJECT # EU 52
CHECKED BY	APPROVED BY	CAD FILE 0062751001C1.dwg	SHEET # 6 of 6

E N S W

Naperville

Department of Public Utilities
Electric Division

WORK REQUEST # 62751