820
KIC INTERNATIONAL
801
ABRA AUTO BODY
REPAIR OF AMERICA
751
700
NAPA AUTO PARTS
TEMP ESMT 0.09 ac
720
ABC SUPPLY CO.
ABRA AUTO
BODY
REPAIR OF
AMERICA
FRONTENAC ROAD
ENTERPRISE COURT
WESTWIND DRIVE
TIMBERLANE DRIVE
COUNTRY GLEN DRIVE
WOODWIND DRIVE
THE ENCLAVE
GENESEE DRIVE
WHISPERING WINDS DRIVE
TRAILS OF COUNTRY LAKES
COUNTRY LAKES PARK
NAPERVILLE PARK DISTRICT PROPERTY
NORTH AURORA
ROAD
PROPOSED TEMPORARY EASEMENT
PROPOSED 5' SIDEWALK
POTENTIAL NOISE WALL
EXISTING RIGHT-OF-WAY
PROPOSED STREET LIGHTING
EXISTING TRAFFIC SIGNAL
PROPOSED 10' SHARED USE PATH
PROPOSED PERMANENT TRAFFIC SIGNAL
TIE INTO FUTURE IMPROVEMENTS
O'REILLY AUTO PARTS
30W773
AT&T
37' OF FRONTAGE
PR ROW 0.23 ac
TEMP ESMT 0.07 ac
30W751
BAUMGARTNER
CONSTRUCTION
37' OF FRONTAGE
PR ROW 0.51 ac
TEMP ESMT 0.10 ac
30W747
K5
20' OF FRONTAGE
PR ROW 0.33 ac
TEMP ESMT 0.08 ac
STORMWATER DETENTION
TO BE PROVIDED
UNDERNEATH ROADWAY
PROPOSED PERMANENT
TRAFFIC SIGNAL (TEMPORARY
SIGNALS INSTALLED IN 2010)
PROPOSED PERMANENT
EASEMENT
2000
CH HANSON
37' OF FRONTAGE
PR ROW 0.58 ac
TEMP ESMT 0.55 ac
PERM ESMT 0.01 ac
1900
FIVE STAR EQUIPMENT
RENTAL & SUPPLY
20' OF FRONTAGE
PR ROW 0.11 ac
TEMP ESMT 0.09 ac
INDUSTRIAL DRIVE
PROPOSED 10'
SHARED USE PATH
PROPOSED RIGHT-OF-WAY
10' OF FRONTAGE
PR ROW 0.08 ac
TEMP ESMT 0.004 ac
5' OF FRONTAGE
PR ROW 0.03 ac
WESTON RIDGE DRIVE
PERM ESMT 0.008 ac
PERM ESMT 0.009 ac
523
DRAFT PICKS
PERM ESMT 0.007 ac
RAILWAY PLAZA
FAIRWAY DRIVE
LEGEND
EXISTING RIGHT-OF-WAY
PROPOSED SIDEWALK
PROPOSED PAVEMENT
PROPOSED CURB
PROPOSED TEMPORARY EASEMENT
PROPOSED PERMANENT EASEMENT
PROPOSED RIGHT-OF-WAY
PROPOSED LANDSCAPING
EXISTING RIGHT-OF-WAY CONSTRAINT
CITY BOUNDARY
PROPOSED STREET LIGHTING
DRIVEWAY WITH RIGHT-IN
RIGHT-OUT ACCESS
R/R
50 0 50
SCALE: 1"=50'
N

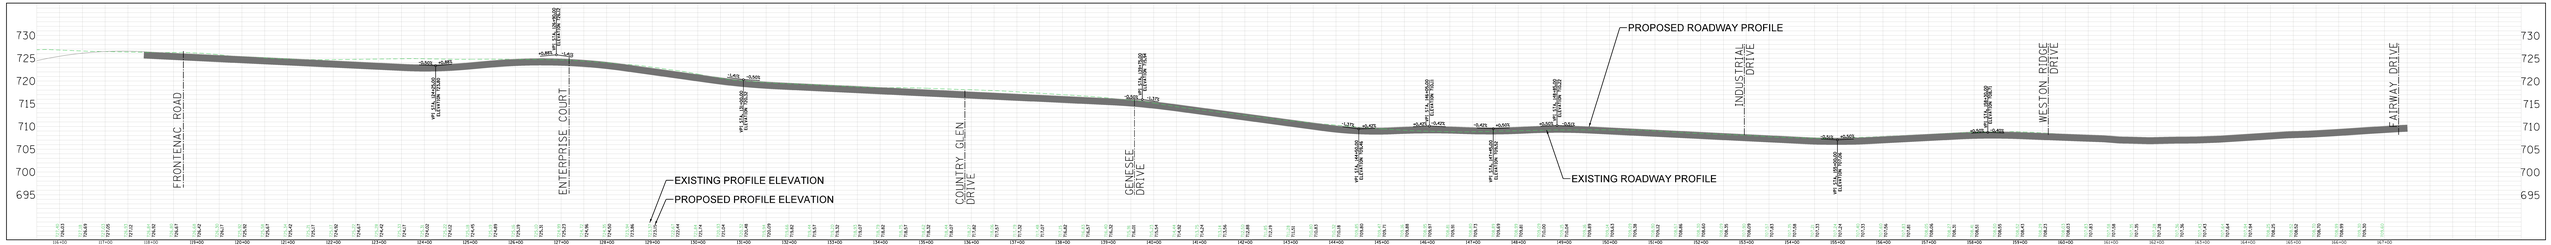
730
725
720
715
710
705
700
695
FRONTENAC ROAD
ENTERPRISE COURT
COUNTRY GLEN DRIVE
GENESEE DRIVE
INDUSTRIAL DRIVE
WESTON RIDGE DRIVE
FAIRWAY DRIVE
EXISTING PROFILE ELEVATION
PROPOSED PROFILE ELEVATION
PROPOSED ROADWAY PROFILE
EXISTING ROADWAY PROFILE