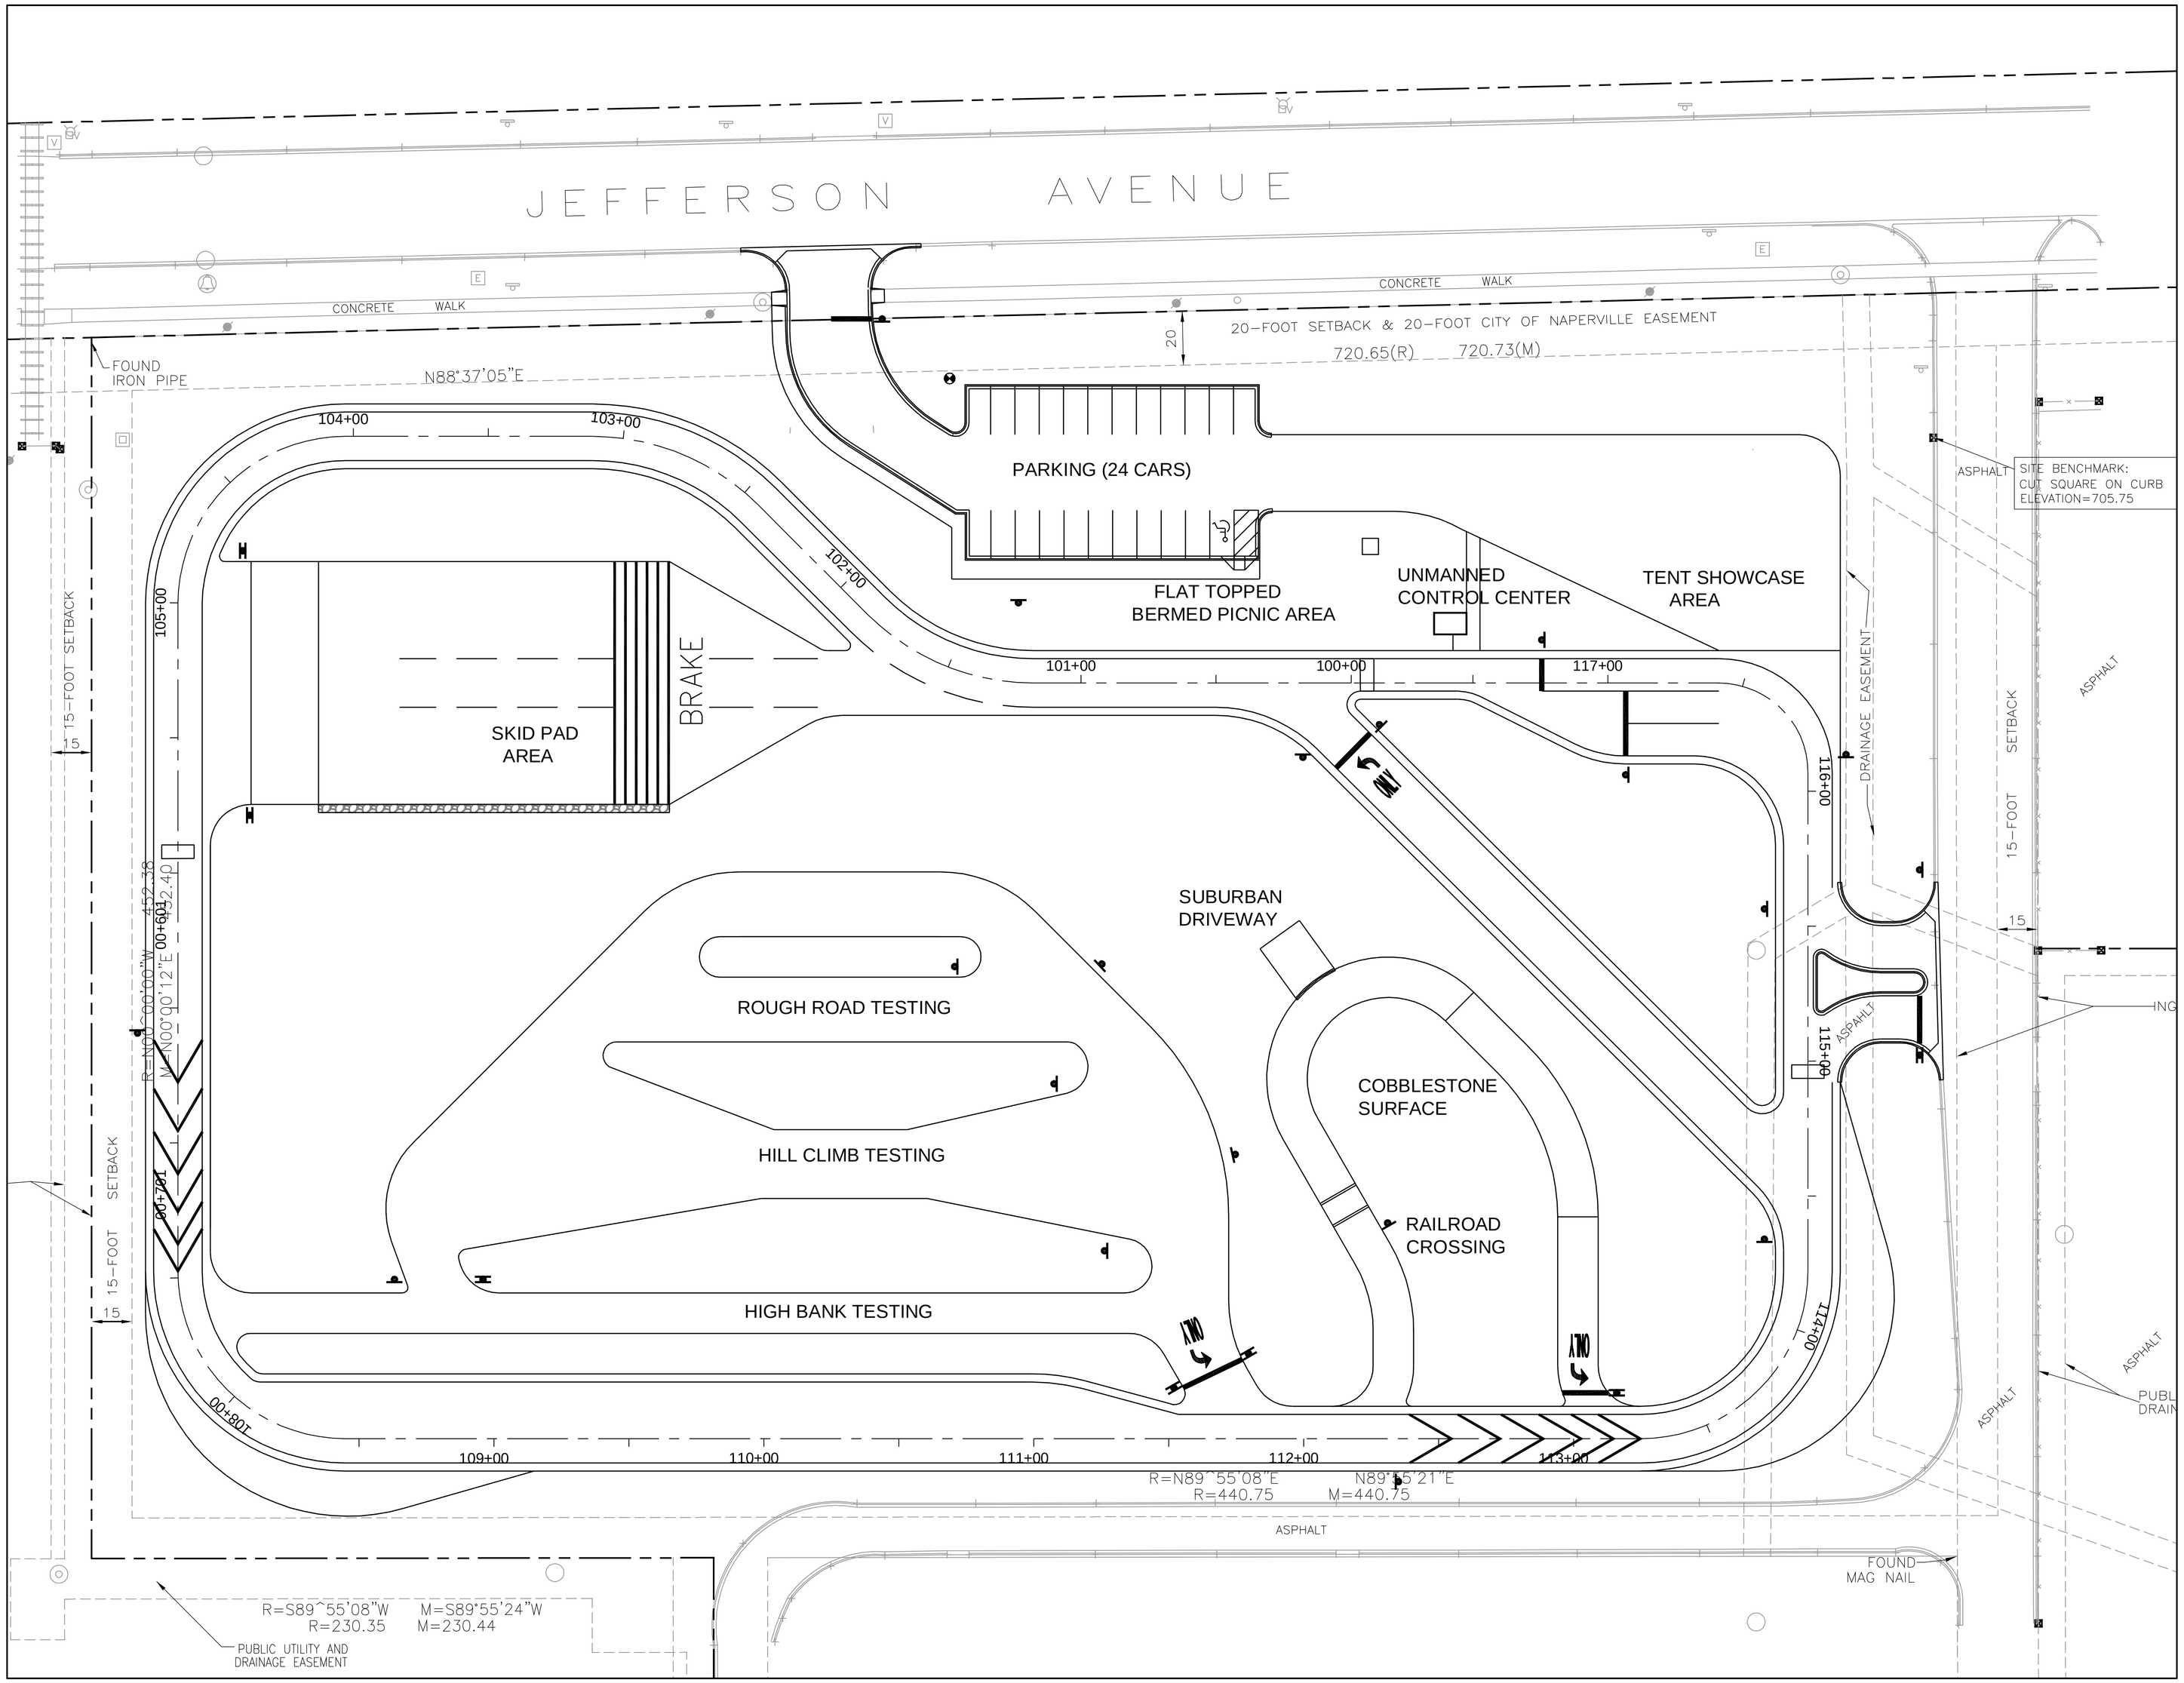

GRAPHIC SCALE
0 15 30 60

CLIENT

NAPERVILLE TEST TRACK

ARCHITECT & ENGINEER
A. EPSTEIN AND SONS INTERNATIONAL
600 W FULTON ST
CHICAGO
ILLINOIS
60661 1259

EPSTEIN
CHICAGO
NEW YORK
LOS ANGELES
WARSAW
TEL AVIV
TOKYO
TEL 312 454 9100
FAX 312 559 1217

PAXTON WATERS ARCHITECTURE, P.C.

GENERAL NOTES

1. SEE SHEET C-100 FOR GEOMETRY INFORMATION.

NO.	REVISIONS/ISSUANCES	DATE
	FINAL DOCUMENT ISSUANCE	02-17-06
	ISSUED FOR 95% REVIEW	12-19-05
	ISSUED FOR 50% PROGRESS SUBMITTAL	11-04-05

SHEET TITLE

GENERAL SITE PLAN

J. O'NEILL	PROJECT MANAGER
J. HARWOOD	ARCHITECT/ENGINEER
24167	PROJECT NUMBER
1" = 30'	SCALE
J. CHEUNG	DRAWN BY
J. O'NEILL	CHECKED BY

SHEET NUMBER

C-4

SEAL

© 2005 A. EPSTEIN & SONS, INTL. INC., All Rights Reserved

PLOTTED: C00424167.DWG