Upper Burlington Lot Near-Term Transit Access Improvements

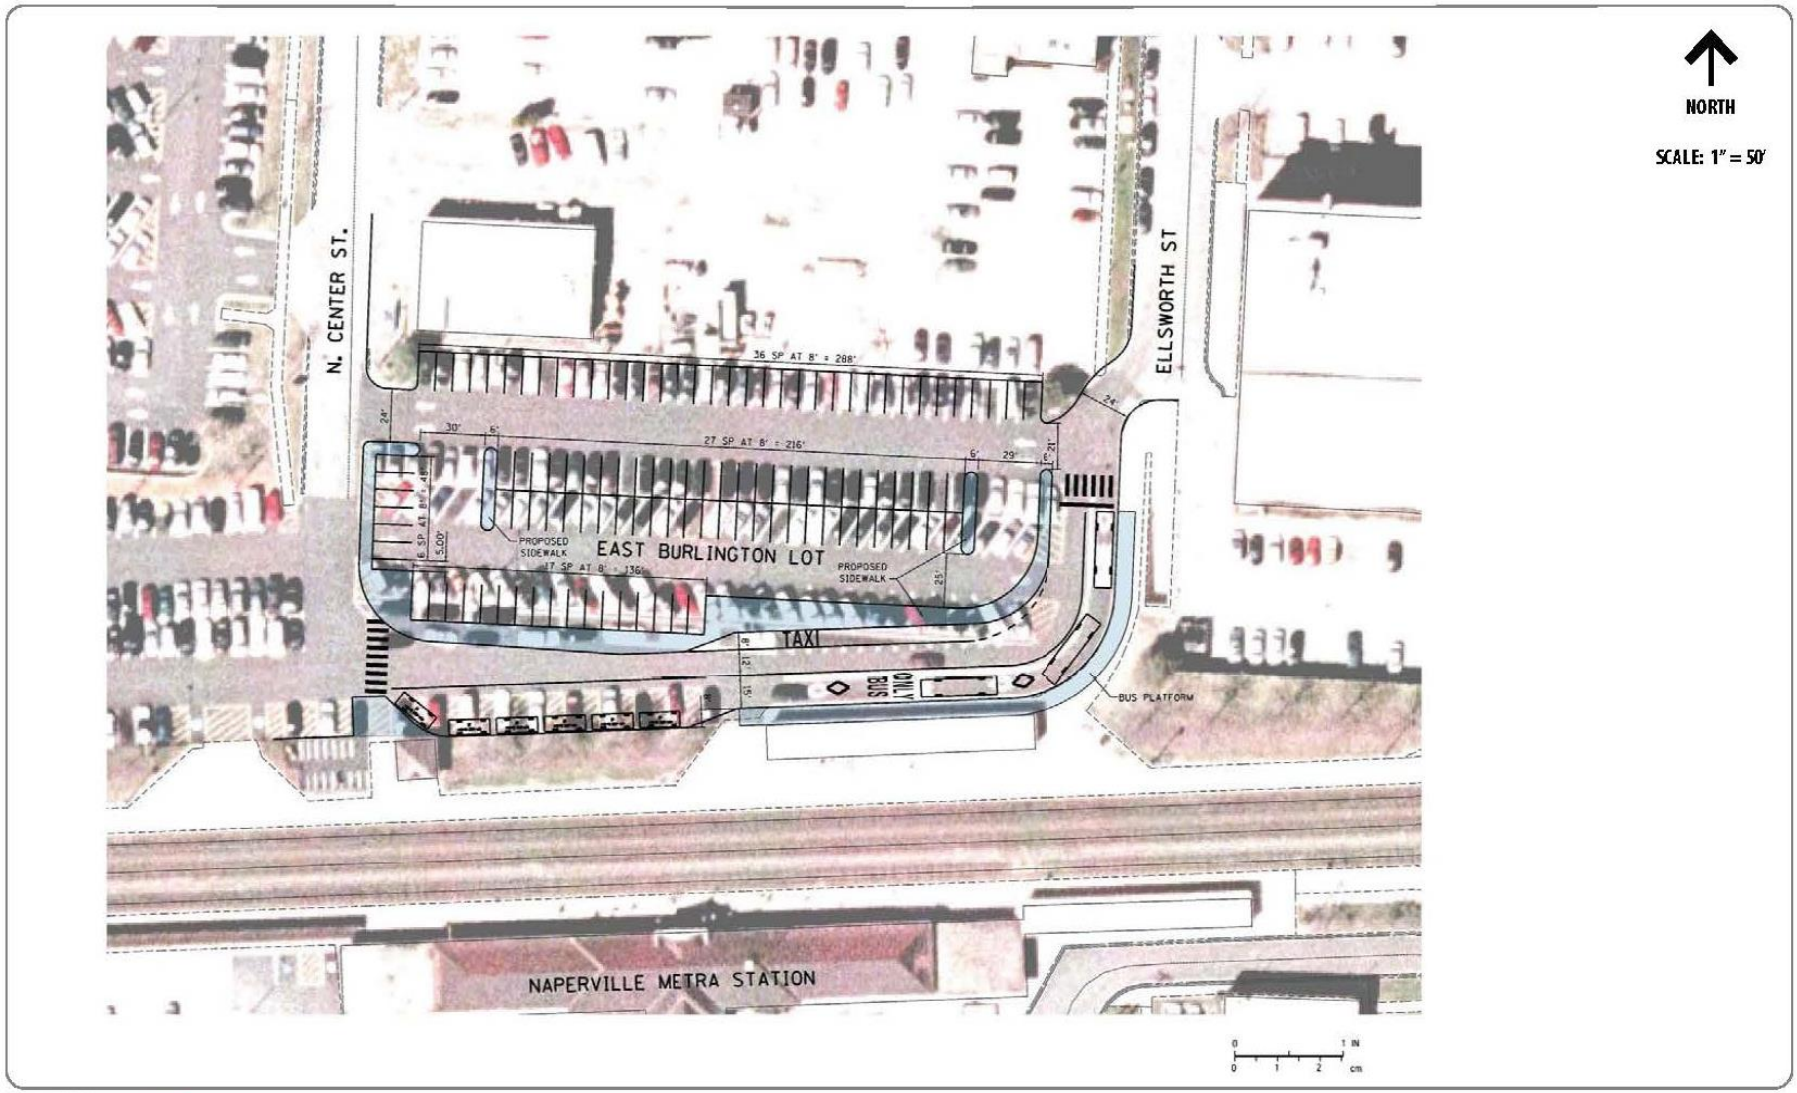

TRAFFIC ANALYSIS & DESIGN, INC.
Stanley Consultants INC.